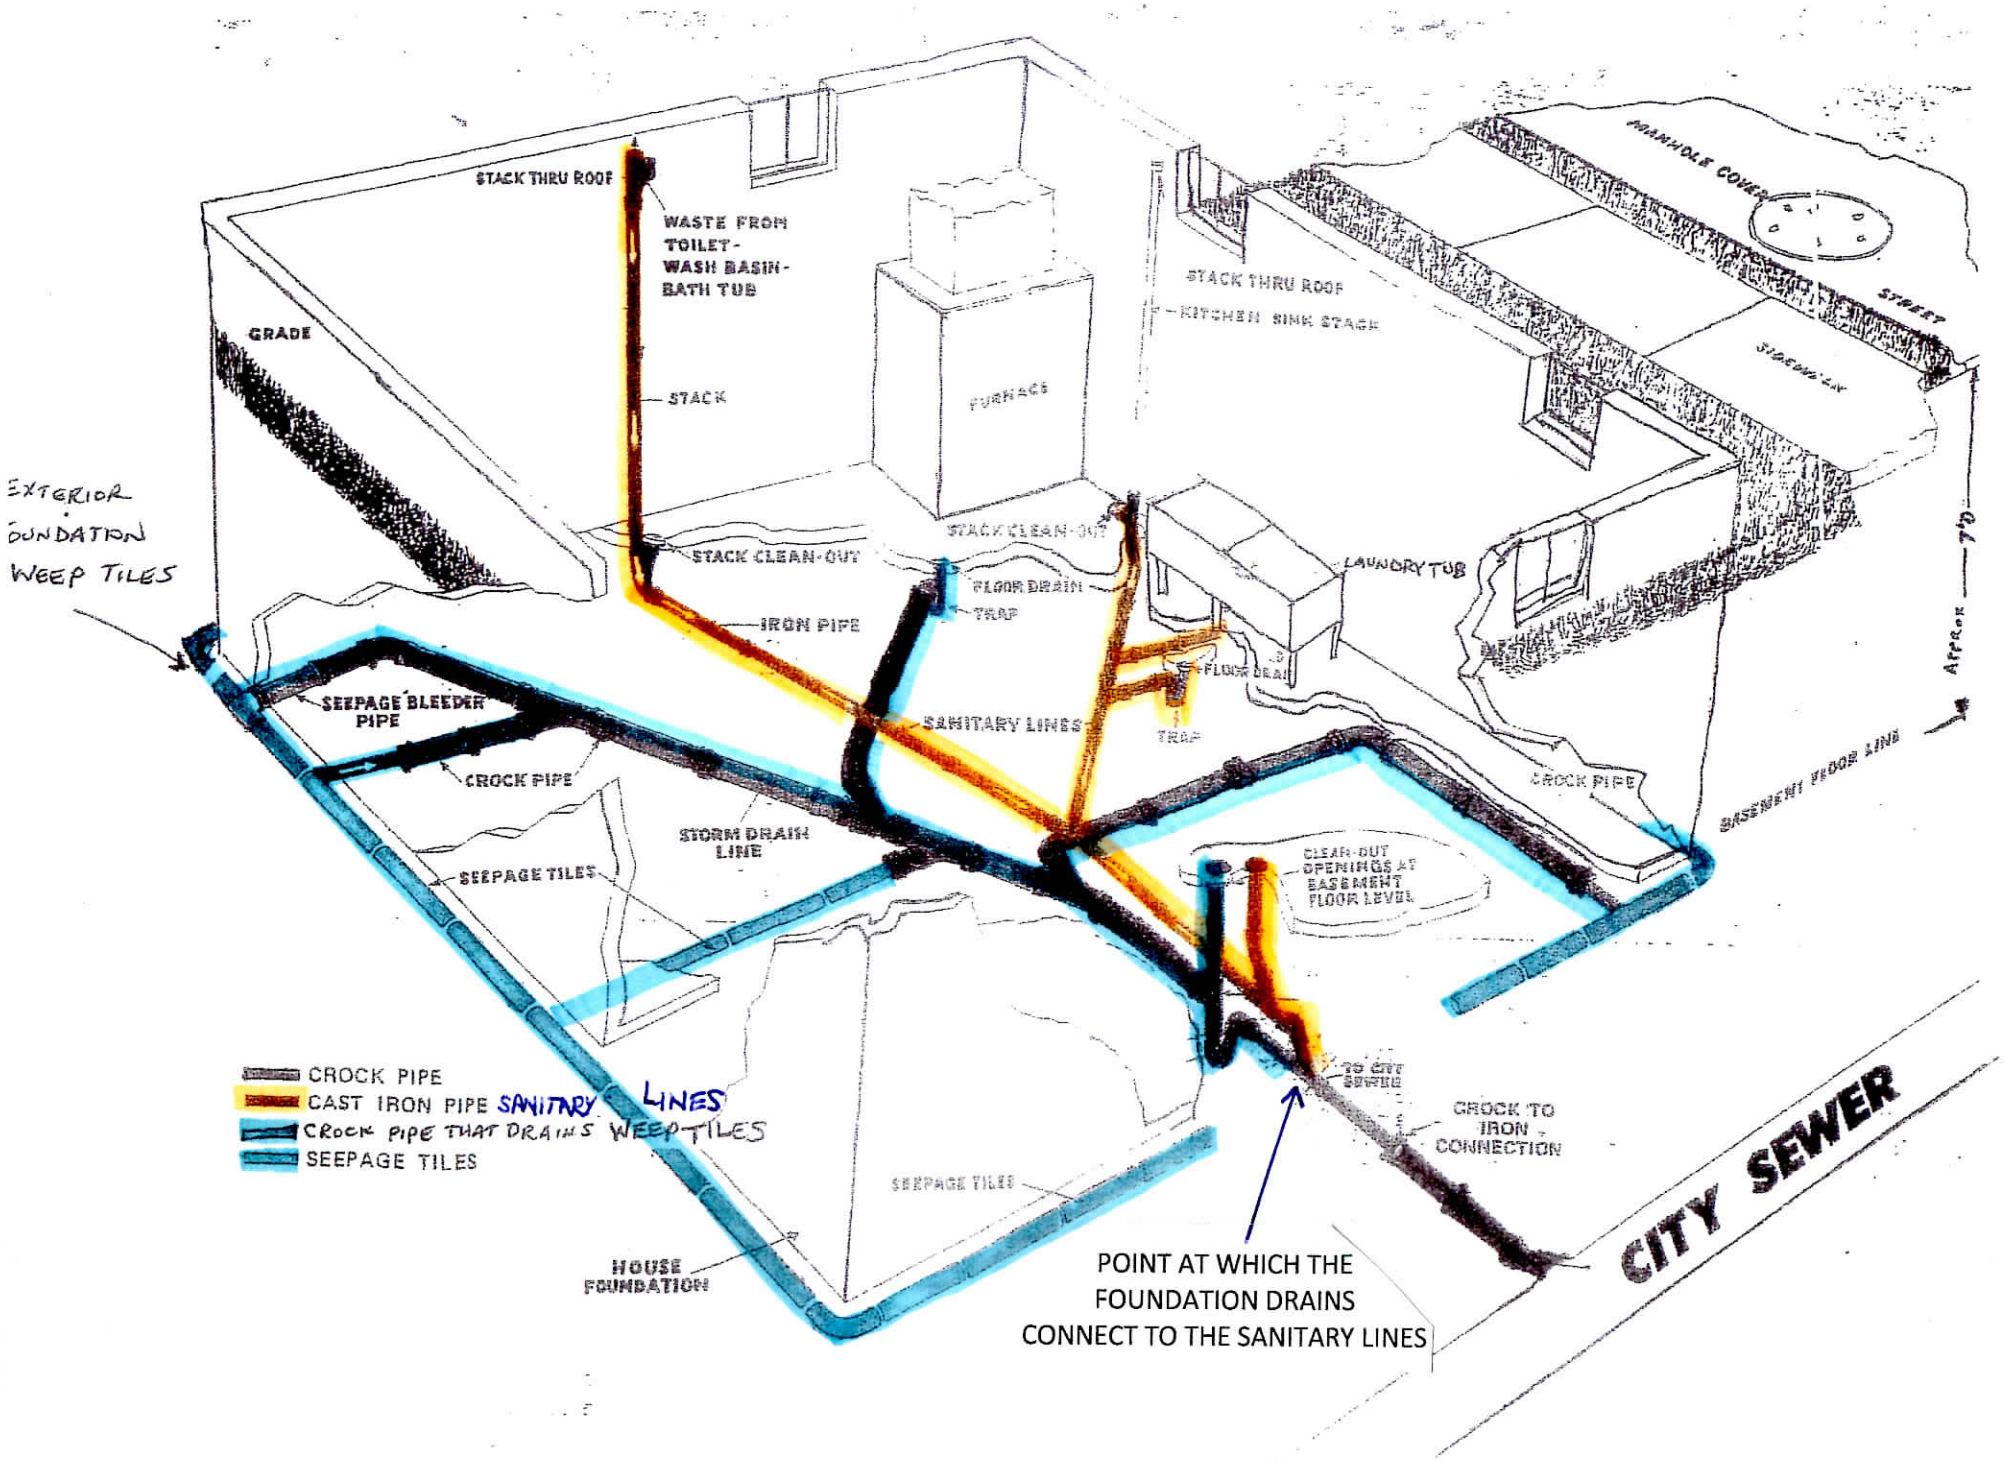
STACK THRU ROOF
WASTE FROM TOILET-WASH BASIN-BATH TUB
GRADE
STACK
FURNACE
STACK THRU ROOF
KITCHEN SINK STACK
MANHOLE COVER
STREET
STACK CLEAN-OUT
STACK CLEAN-OUT
FLOOR DRAIN
TRAP
IRON PIPE
LAUNDRY TUB
FLOOR DRAIN
TRAP
SANITARY LINES
EXTERIOR FOUNDATION WEEP TILES
SEEPAGE BLEEDER PIPE
CROCK PIPE
STORM DRAIN LINE
SEEPAGE TILES
CROCK PIPE
BASEMENT FLOOR LINE
CLEAN-OUT OPENINGS AT BASEMENT FLOOR LEVEL
CROCK PIPE
CAST IRON PIPE SANITARY LINES
CROCK PIPE THAT DRAINS WEEP TILES
SEEPAGE TILES
TO CITY SEWER
CROCK TO IRON CONNECTION
SEEPAGE TILES
HOUSE FOUNDATION
POINT AT WHICH THE FOUNDATION DRAINS CONNECT TO THE SANITARY LINES
CITY SEWER